J:\TronoxGIS\mxd\Phase_B_WorkPlan\LOUs\lou-1.mxd

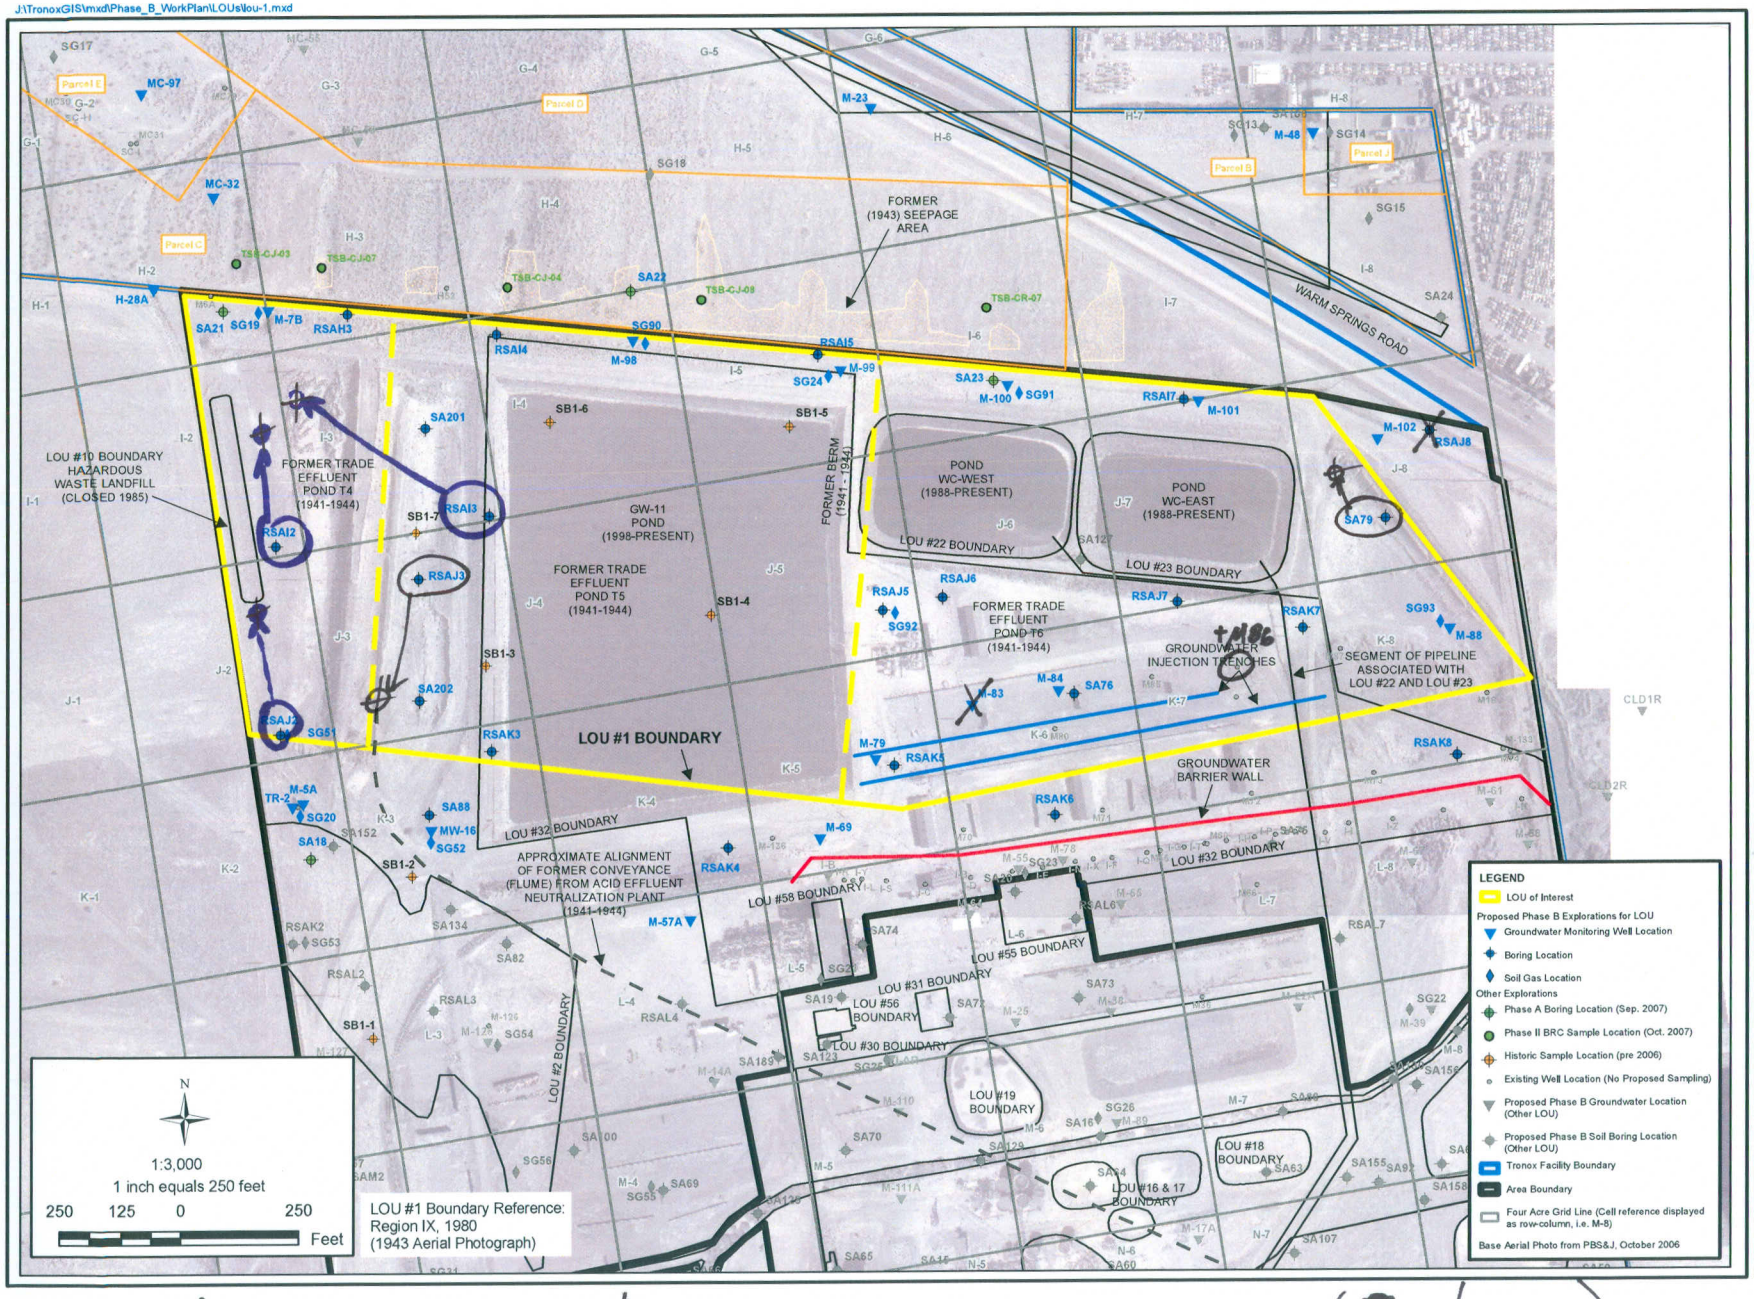

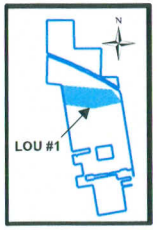

DESIGNED BY	G. Heis
DRAWN BY	M. Scop
CHECKED BY	C. Schnell
APPROVED BY	B. Ho

ENSR | AECOM

ENSR CORPORATION
1220 AVENIDA ACASO
CAMARILLO, CALIFORNIA 93012
PHONE: (805) 388-3775
FAX: (805) 388-3577
WEB: HTTP://WWW.ENSR.AECOM.COM

SAMPLE LOCATIONS FOR LOU #1 (FORMER) TRADE EFFLUENT SETTLING PONDS

Phase B Source Area Investigation
Tronox Facility
Henderson, Nevada

SCALE:	DATE:	PROJECT NUMBER:
AS SHOWN	4/3/2008	04020-023-430

FIGURE NUMBER: 1

SHEET NUMBER: X

For: Lou 1, Lou 10, Lou 22 & Lou 23 (8 changes)

X = delete relocate boring to +O = add well