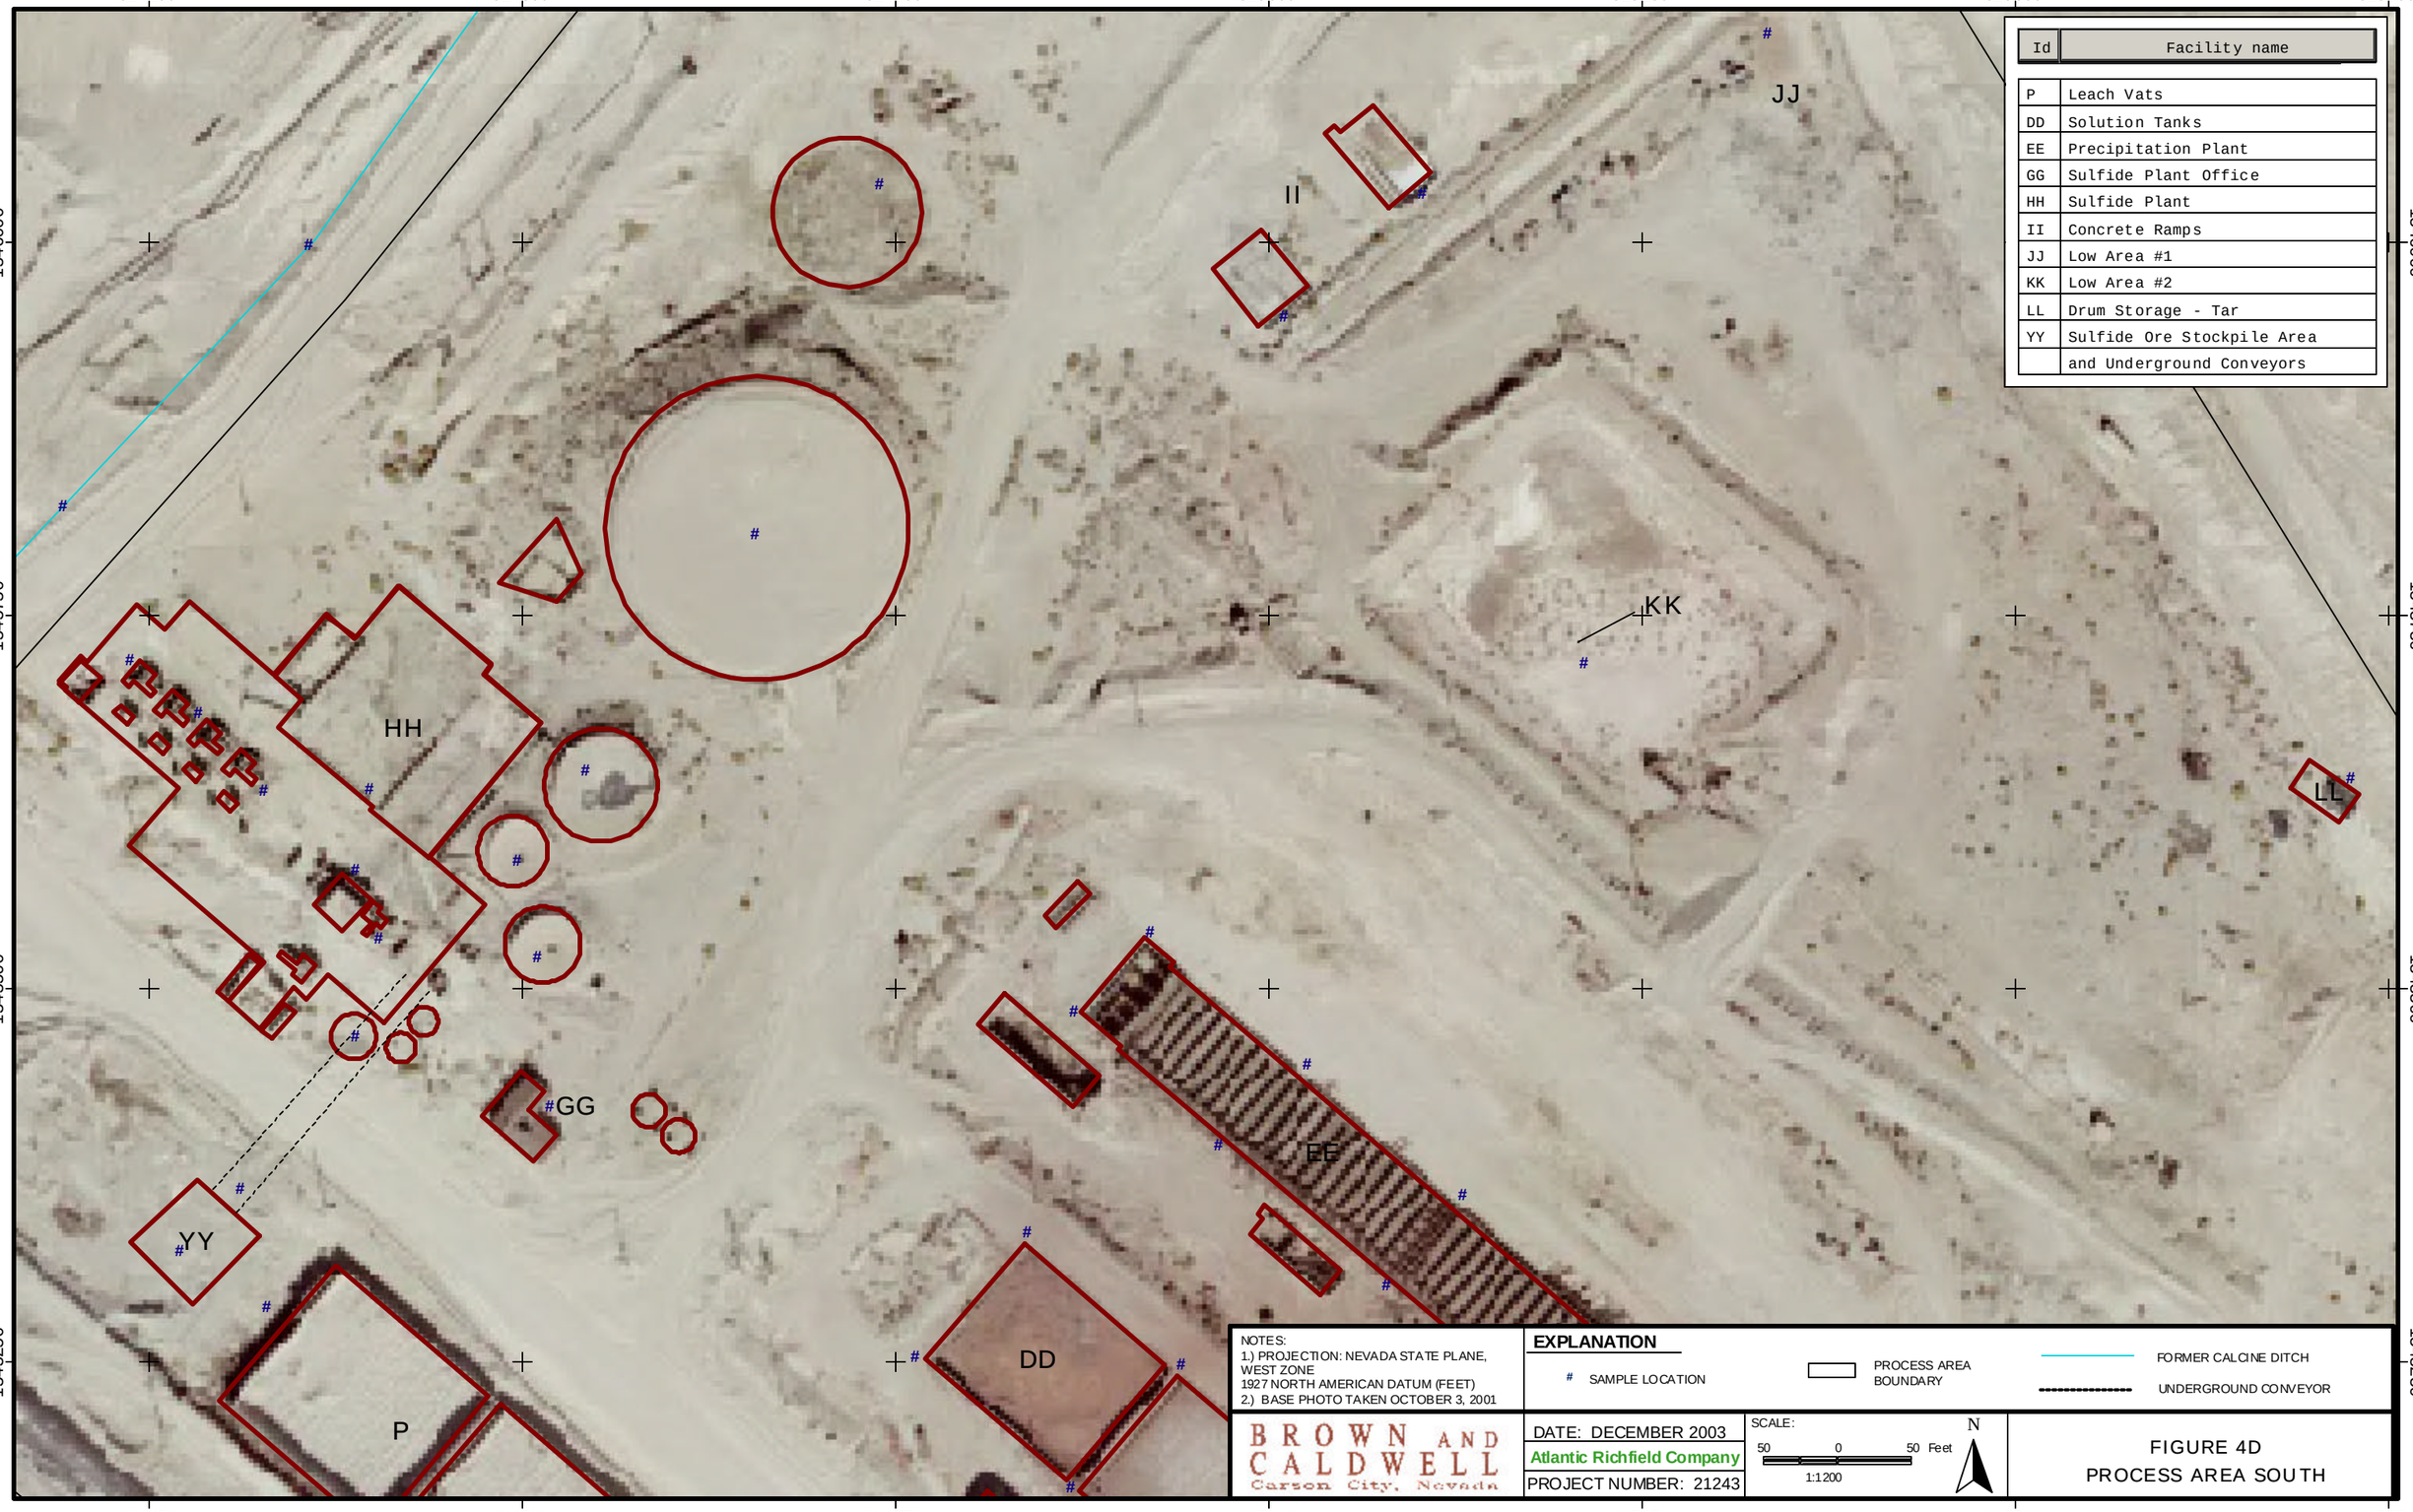

Id	Facility name
P	Leach Vats
DD	Solution Tanks
EE	Precipitation Plant
GG	Sulfide Plant Office
HH	Sulfide Plant
II	Concrete Ramps
JJ	Low Area #1
KK	Low Area #2
LL	Drum Storage - Tar
YY	Sulfide Ore Stockpile Area and Underground Conveyors

NOTES:
1.) PROJECTION: NEVADA STATE PLANE, WEST ZONE
1927 NORTH AMERICAN DATUM (FEET)
2.) BASE PHOTO TAKEN OCTOBER 3, 2001

EXPLANATION

SAMPLE LOCATION

PROCESS AREA BOUNDARY

FORMER CALCINE DITCH

UNDERGROUND CONVEYOR

BROWN AND CALDWELL
Carson City, Nevada

DATE: DECEMBER 2003
Atlantic Richfield Company
PROJECT NUMBER: 21243

SCALE: 50 0 50 Feet
1:1200

N

FIGURE 4D
PROCESS AREA SOUTH