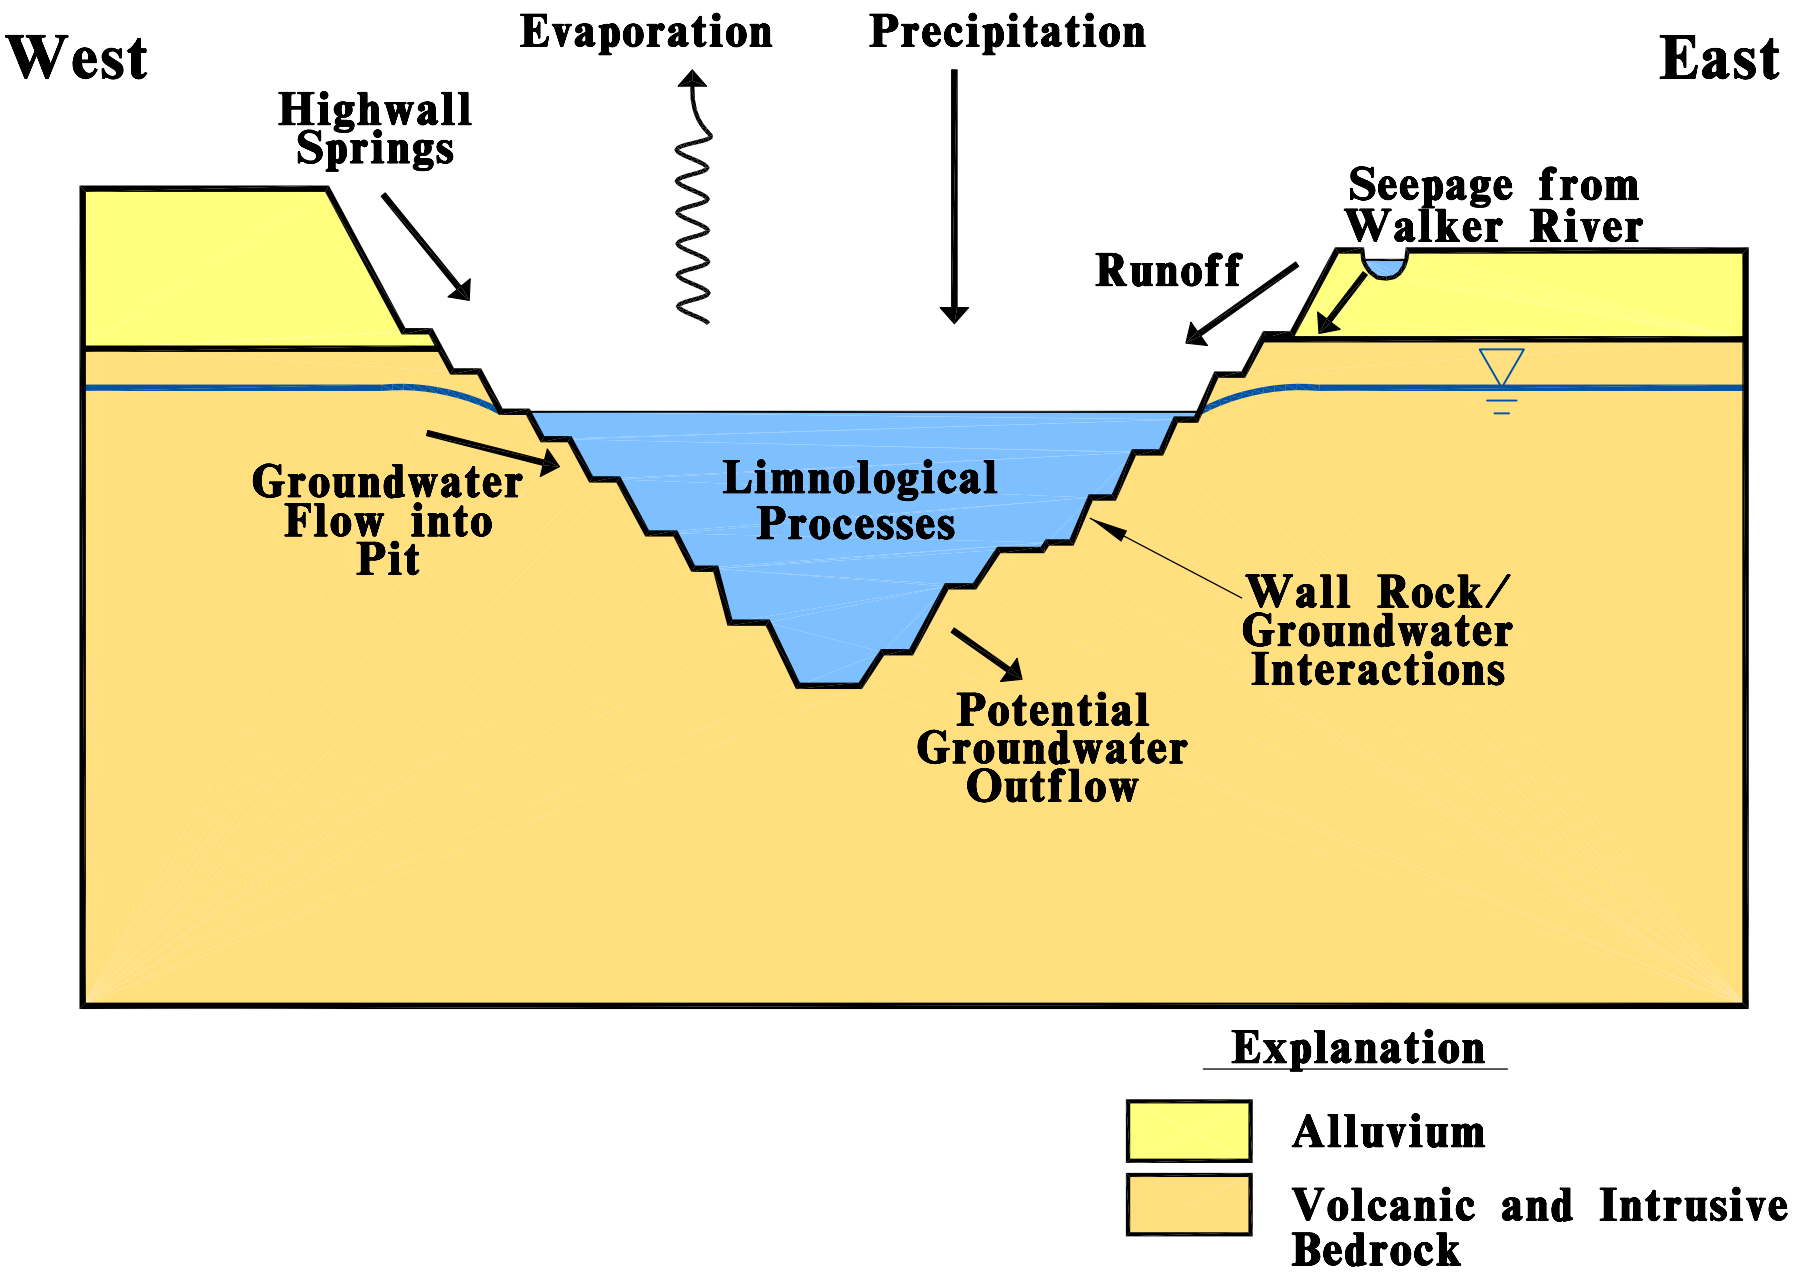


BROWN AND CALDWELL
Carson City, Nevada

DATE: DECEMBER 2002
Atlantic Richfield Company
PROJECT NUMBER 21243

**FIGURE 10**

**PIT LAKE CONCEPTUAL MODEL**

Carson City Cad: P:\ARCO\21243\Pit Lake\CAD\Dec2002\F21243001.dwg (1=1) 12/20/2002 08:43:57 RJJ